


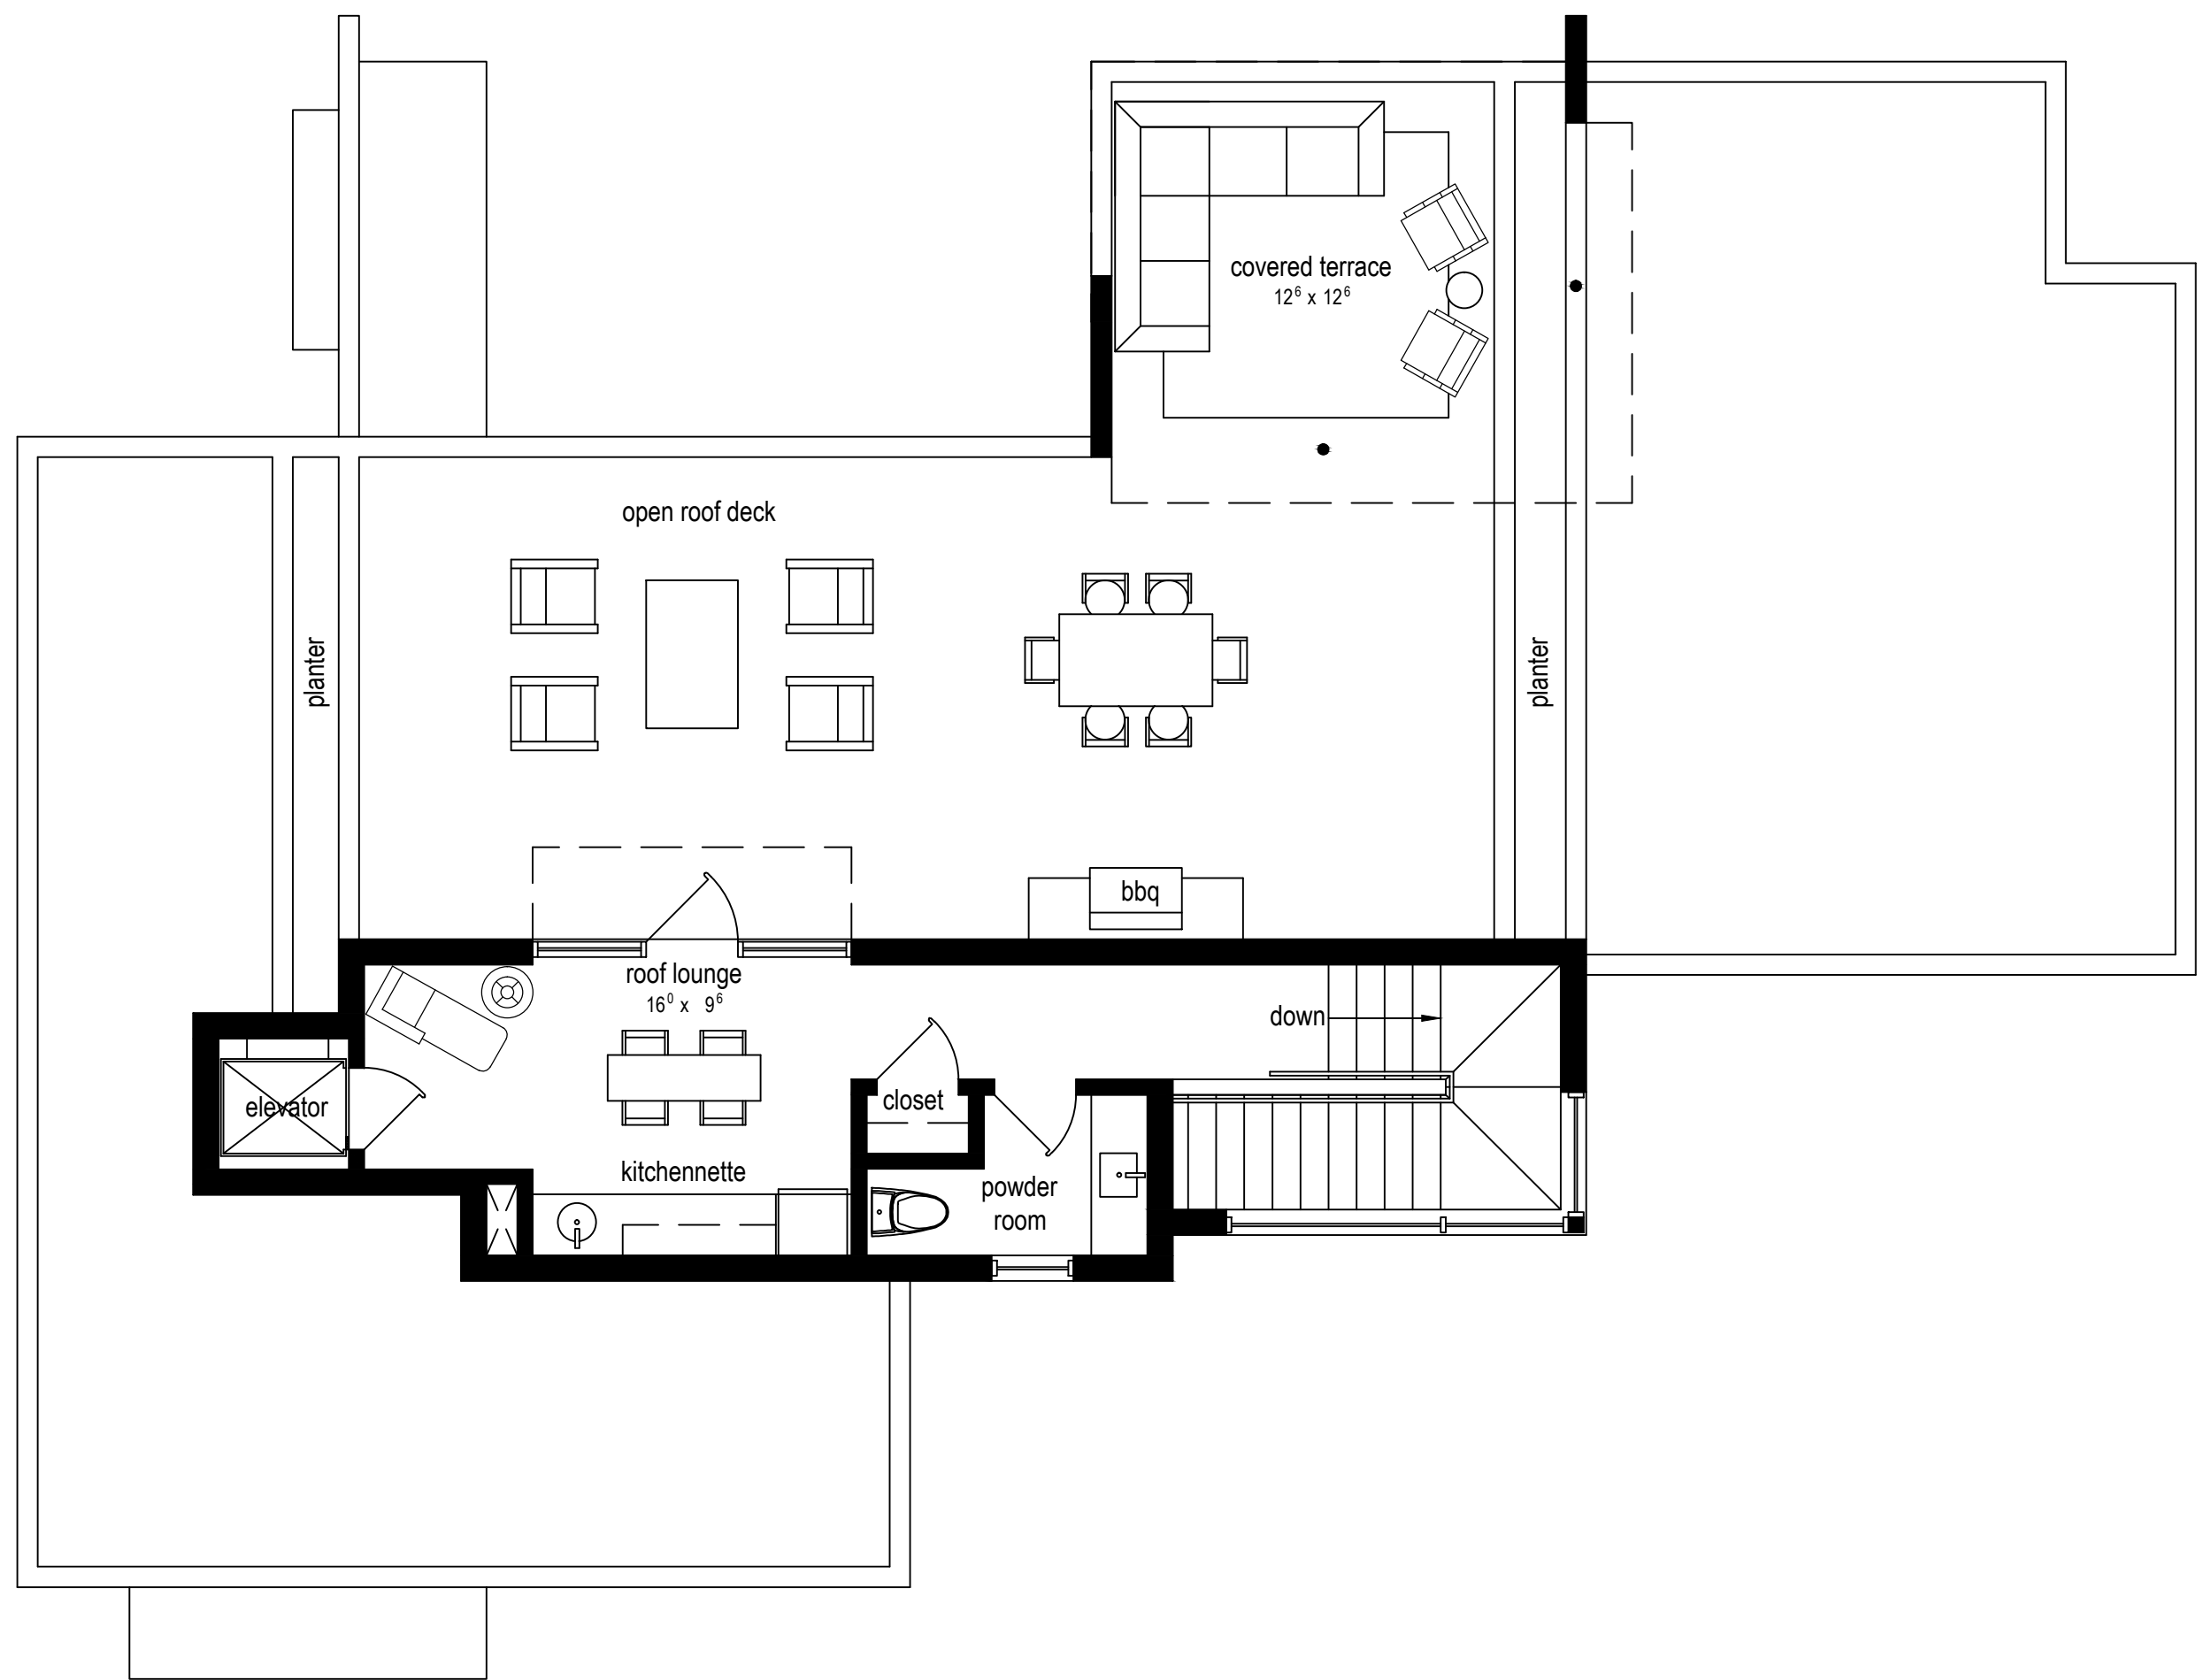

1

Roof Level Floor Plan

3/16" = 1'-0"

Ground Level Floor Area:	
under a/c:	2,019 sf.
garage:	531 sf.
covered entry:	56 sf.
covered rear terrace:	468 sf.
total ground floor	3,074 sf.
Second Level Floor Area:	
under a/c:	1,945 sf.
master terrace:	112 sf.
bedroom 1 terrace:	67 sf.
bedroom 2 terrace:	40 sf.
total second floor	2,164 sf.
Roof Level Floor Area:	
under a/c:	420 sf.
roof terrace:	667 sf.
total third floor	1,087 sf.
Total a/c area:	
total area:	4,384 sf.
6,325 sf.	
second floor area does not include double height space	

Seal

CARL LEVIN, PA
AR 0017274

ALL DRAWINGS AND WRITTEN MATERIAL
APPEARING HEREIN CONSTITUTE THE
ORIGINAL AND UNPUBLISHED WORK OF
CARL LEVIN, PA, AND MAY NOT BE
DUPLICATED, USED, OR DISCLOSED
WITHOUT THE EXPRESS WRITTEN
CONSENT OF CARL LEVIN, PA (c)2015

Revision

Project Number

Date

1/9/16

Sheet Title

ROOF FLOOR PLAN
version 2.0

Drawn by: DP

Checked by: CDL

Sheet Number

A

3