




Ground Level Floor Area:	
under a/c:	2,019 sf.
garage:	531 sf.
covered entry:	56 sf.
covered rear terrace:	468 sf.
total ground floor	3,074 sf.
Second Level Floor Area:	
under a/c:	1,945 sf.
master terrace:	112 sf.
bedroom 1 terrace:	67 sf.
bedroom 2 terrace:	40 sf.
total second floor	2,164 sf.
Roof Level Floor Area:	
under a/c:	420 sf.
roof terrace:	667 sf.
total third floor	1,087 sf.
Total a/c area:	
4,384 sf.	
Total area:	
6,325 sf.	
second floor area does not include double height space	

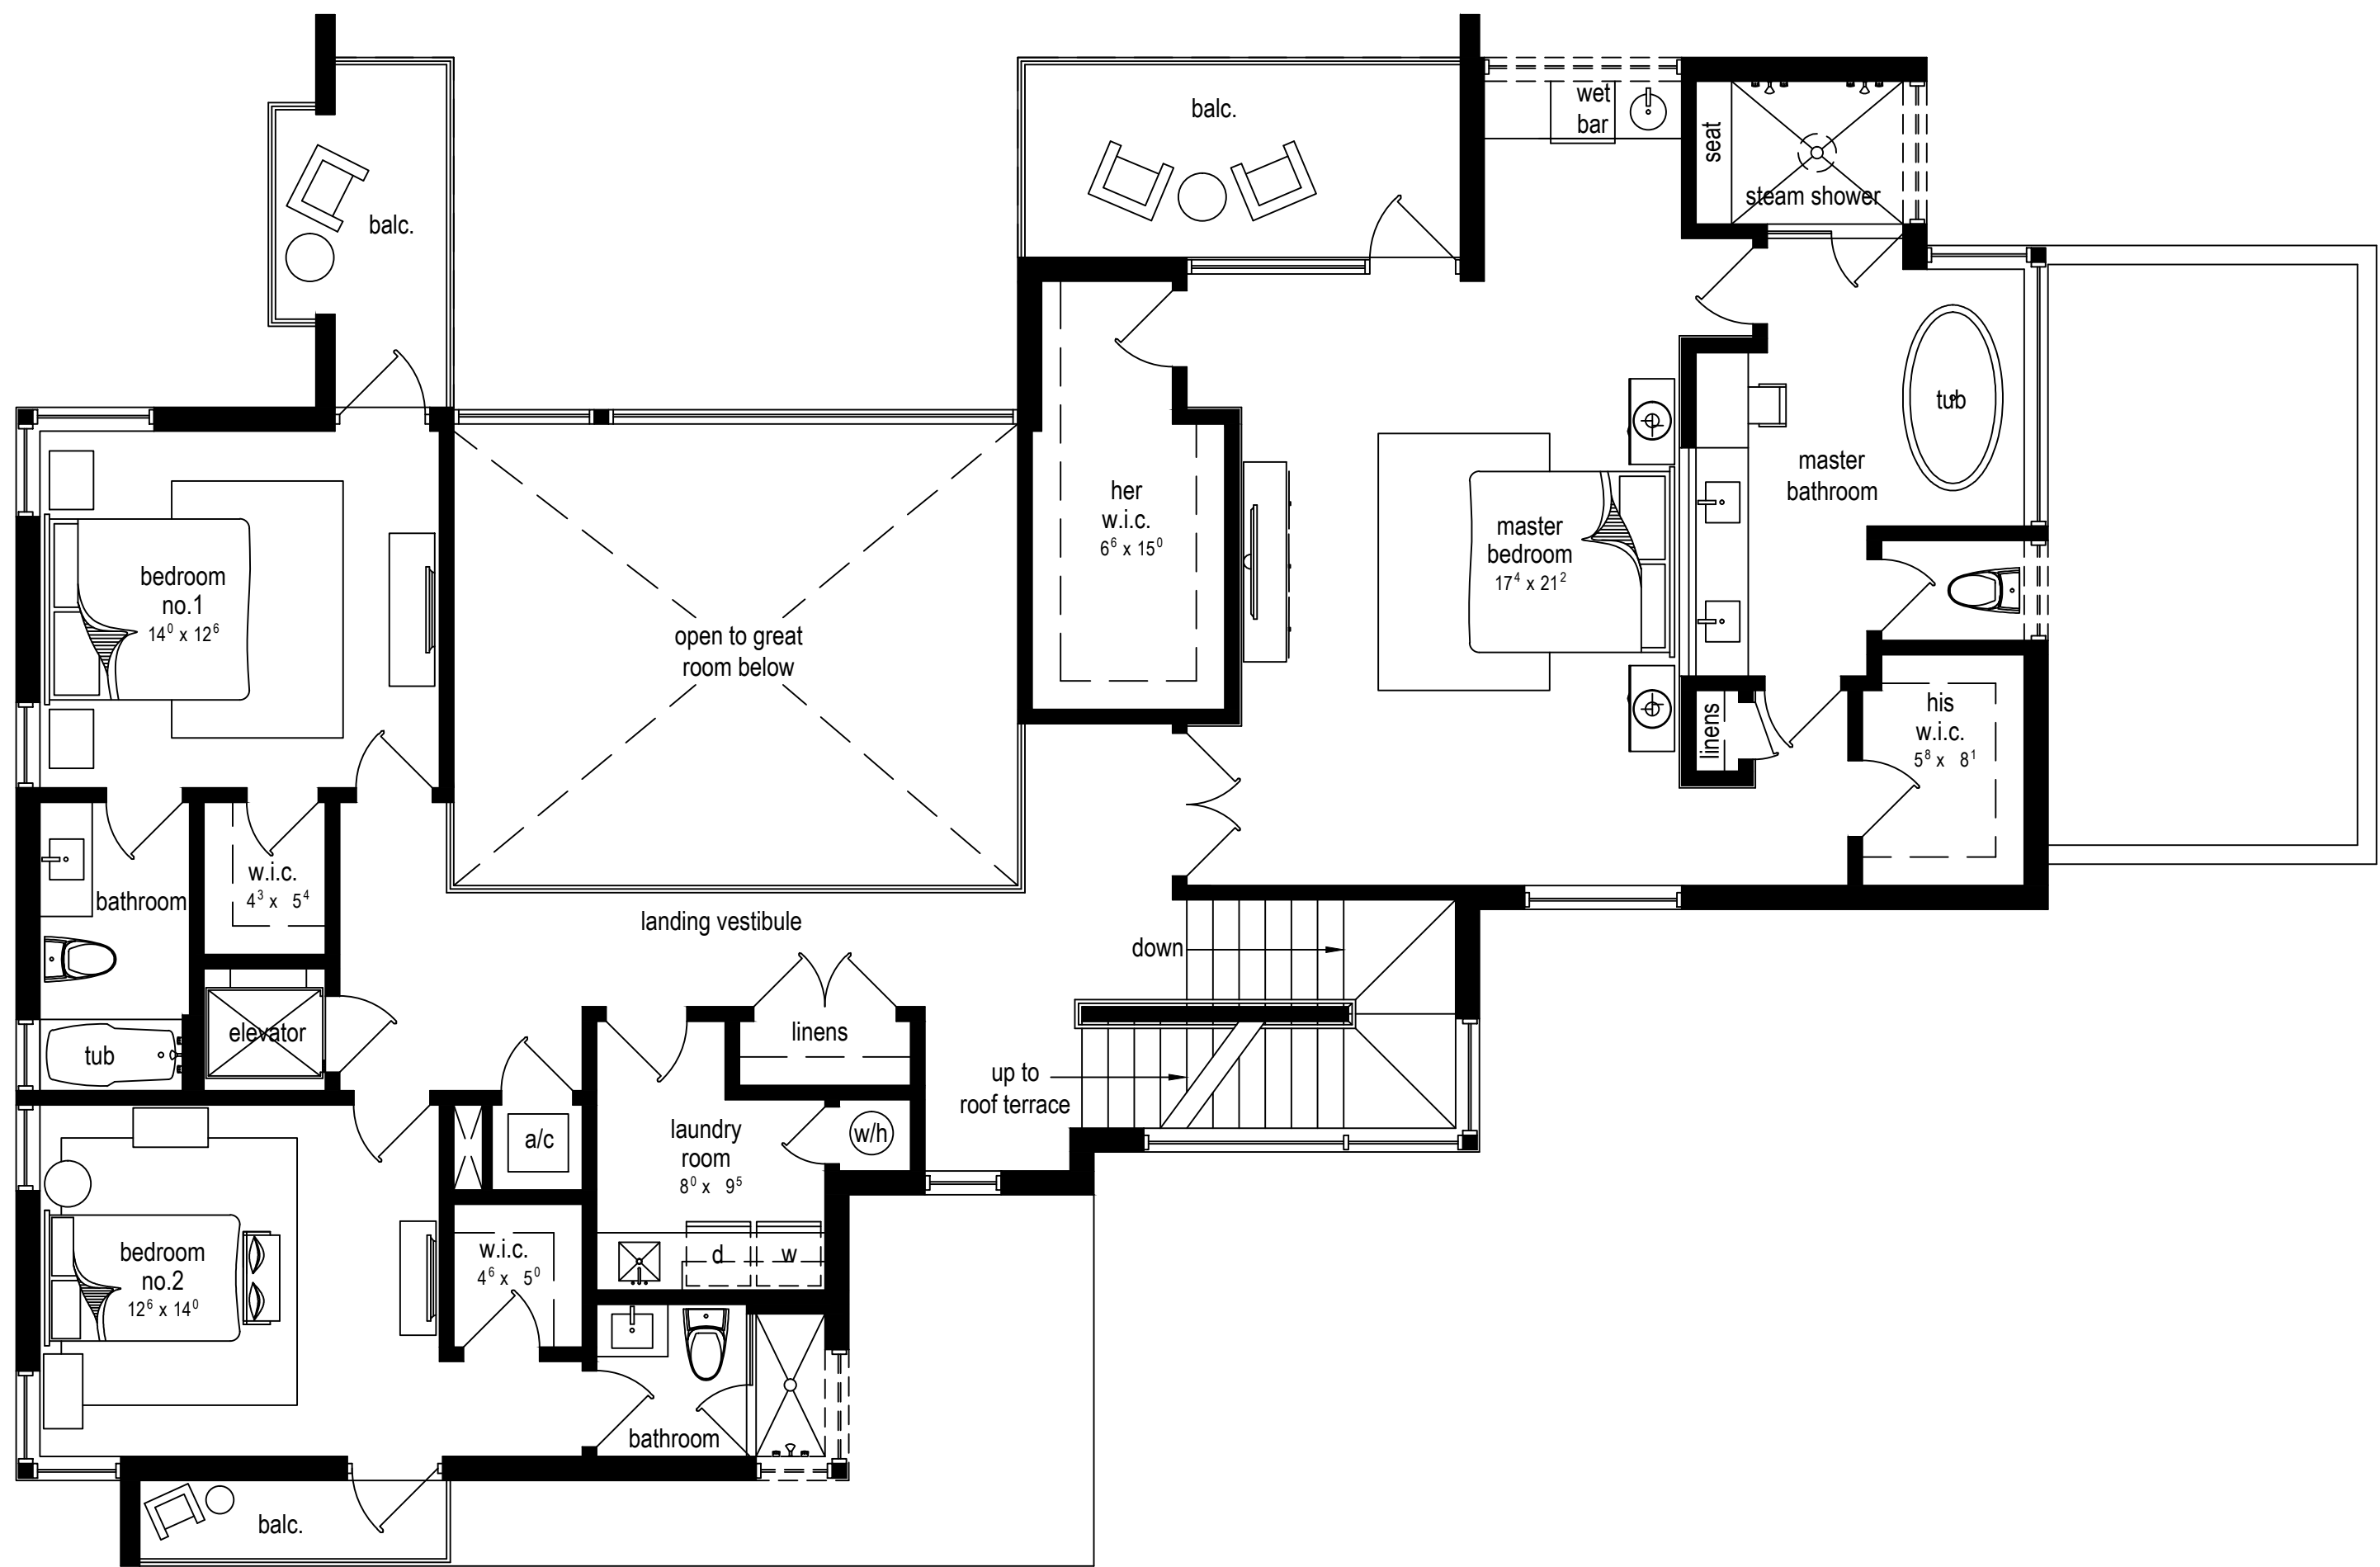

1 Second Level Floor Plan
3/16" = 1'-0"

DESIGN DRAWINGS FOR:
GANDOLFO RESIDENCE
2803 CRYSTAL COURT , MIAMI, FL

Seal

CARL LEVIN, PA
AR 0017274

ALL DRAWINGS AND WRITTEN MATERIAL
APPEARING HEREIN CONSTITUTE THE
ORIGINAL AND UNPUBLISHED WORK OF
CARL LEVIN, PA, AND MAY NOT BE
DUPLICATED, USED, OR DISCLOSED
WITHOUT THE EXPRESS WRITTEN
CONSENT OF CARL LEVIN, PA (c)2015

Revision

Project Number

Date
1/9/16

Sheet Title
SECOND FLOOR PLAN
version 2.0

Drawn by: DP
Checked by: CDL

Sheet Number