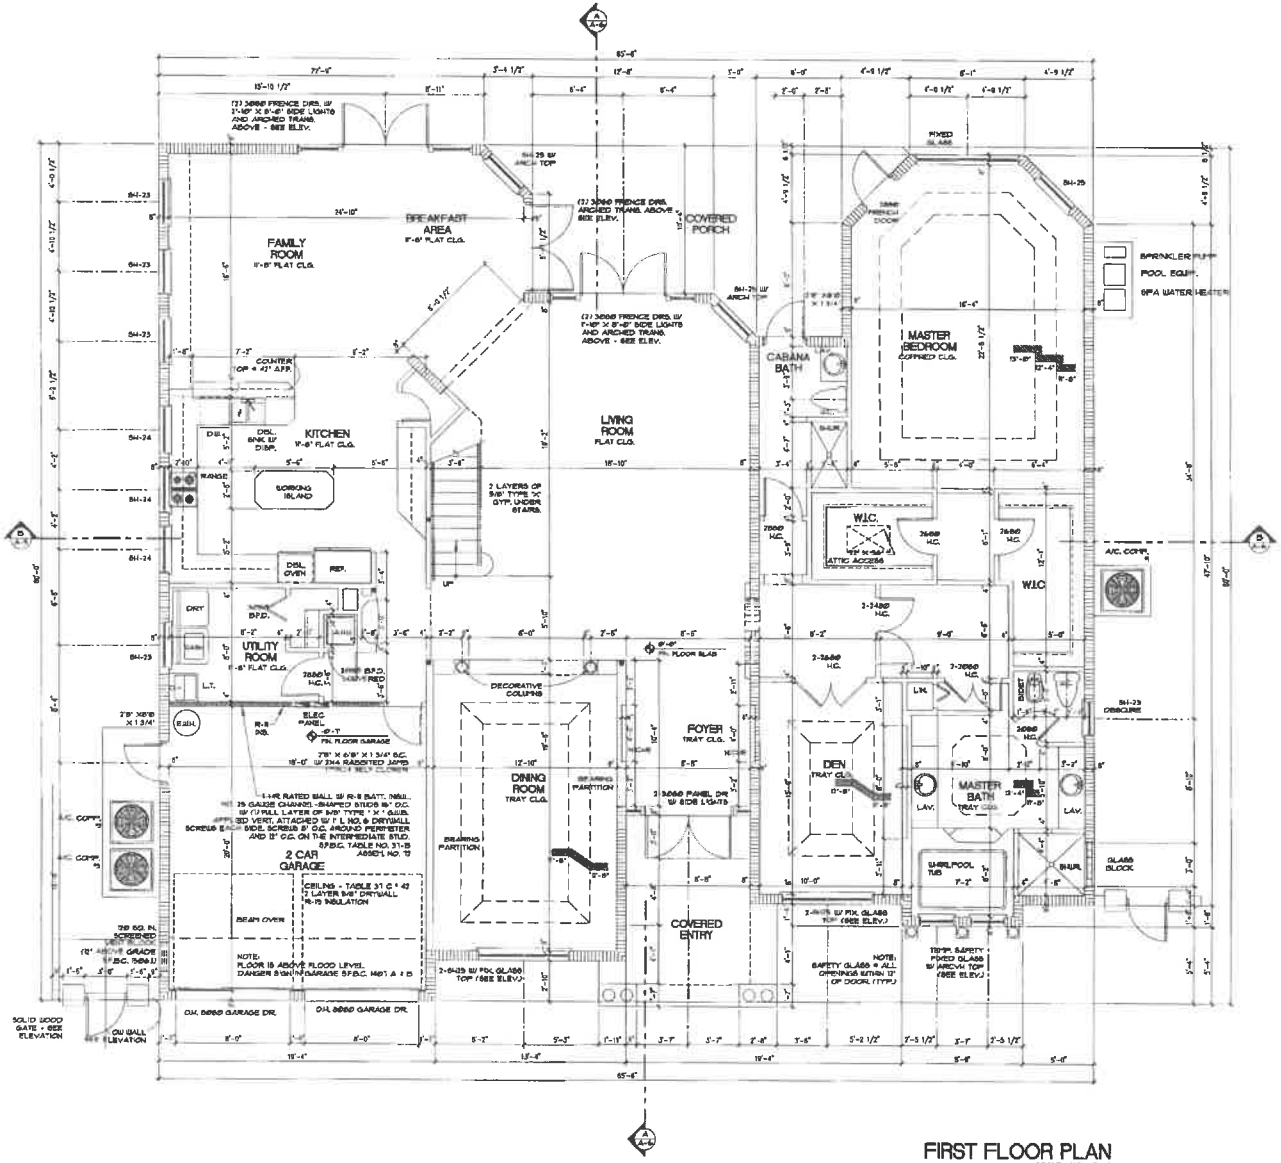


FIRST FLOOR PLAN

SCALE : 1/4" = 1'-0"

INSULATION	TYPE	THICKNESS	R-VALUE
CEILING @ LIVING AREA	FIBERGLASS	6" BLOWN	30
EXTERIOR MASONRY WALLS	BLOWN	3/4"	4
GARAGE TO LIVING AREA	FIBERGLASS	3.5 BATT.	11

ALL FRENCH DOORS, SLIDING GLASS DOORS & FIXED GLASS SHALL BE SAFETY TEMPERED GLAZING. ALL NON-TEMPERED GLAZING TO BE 1/8" THK. GLASS UNLESS OTHERWISE NOTED. ALL WINDOWS & FRENCH DOORS TO HAVE TINTED SINGLE-PANE GLASS.

SHUTTER NOTES:
ALL WINDOW & DOORS OPENINGS SHALL BE SHUTTERED.

AREA CALCULATIONS

FIRST FLOOR A/C	1,900 SQ. FT.
SECOND FLOOR A/C	1,233 SQ. FT.
TOTAL A/C	3,133 SQ. FT.
PORCH	1,294 SQ. FT.
GARAGE	484 SQ. FT.
TOTAL	4,911 SQ. FT.

Revisions

No.	Date	Description
1	6-1-99	BLDG. DEPT. COMMENTS


ALL DRAWINGS AND WRITTEN MATERIAL APPEARING HEREIN CONSTITUTE THE ORIGINAL AND UNPUBLISHED WORK OF KOBI KARP ARCHITECTS, AND MAY NOT BE DUPLICATED, USED, OR DISCLOSED WITHOUT THE EXPRESS WRITTEN CONSENT OF KOBI KARP ARCHITECTS, (c) 1999

CREATIVE BUILDERS
3408 NE 169TH STREET
N MIAMI BEACH, FL 33160
PH: (954) 923-5706

KOBI KARP Architects
ARCHITECTS INTERIOR DESIGNERS
17100 Collins Ave. Suite 209
Miami Beach, FL 33160
PH: (305) 945-3636 FAX: (305) 945-3737

Date	03-28-99
Drawn by	TUNCIES PL
Checked by	K.K.
Job Captain	K.K.

Sheet A-2 of Sheets

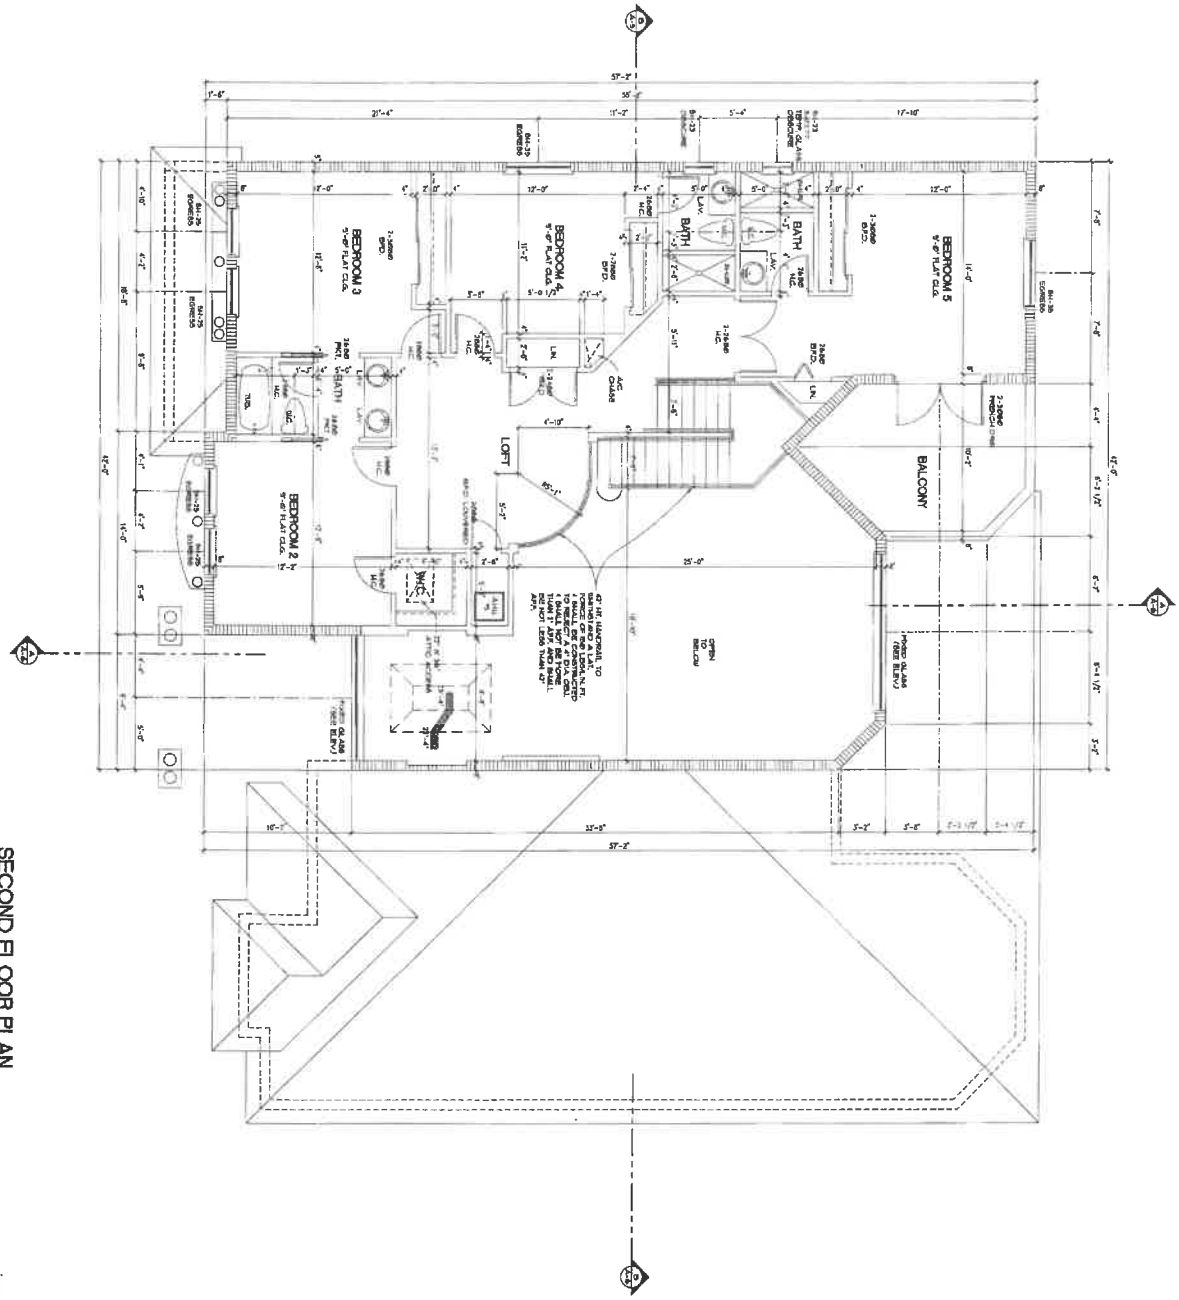

SECOND FLOOR PLAN

SCALE: 1/4" = 1'-0"

KOBI KARP Architects
ARCHITECTS INTERIOR DESIGNERS
17100 Collins Ave. Suite 209
Miami Beach, FL 33160
PH: (305) 945-3636 FAX: (305) 945-3737

CREATIVE BUILDERS
3408 NE 169TH STREET
N MIAMI BEACH, FL 33160
PH: (954) 923-5706

Revisions

No.	Date	Description
1	9-1-05	PLANS, PERMIT COMMENTS

Date: 01-28-05
Drawn by: TUNCER M.
Checked by: K.K.
Job Captain: K.K.

Sheet: A-3
of Sheets