


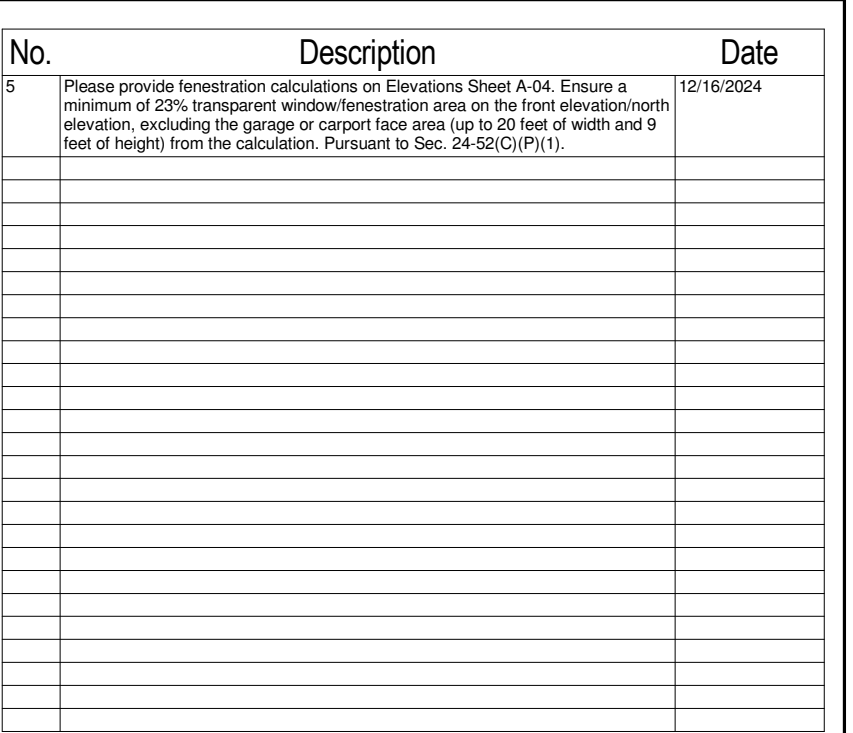

P24-0083 Oakland

Owner: Schenaider Pressume

Address: 680 NW 33 STREET, OAKLAND PARK FL 33309

Sheet: **ELEVATIONS**

ALL APPLICABLE PERMITS MUST BE OBTAINED PRIOR TO THE COMMENCEMENT OF THE CONSTRUCTION. THESE PLANS ARE NOT FOR CONSTRUCTION UNTIL APPROVED BY THE PERMITS ENTITIES	
Project Number: Date: Drawn By: Checked By: Scale:	Project Number Issue Date Author Checker 1/4" = 1'-0"
SHEET NO. A-04	
Permit Process:	

