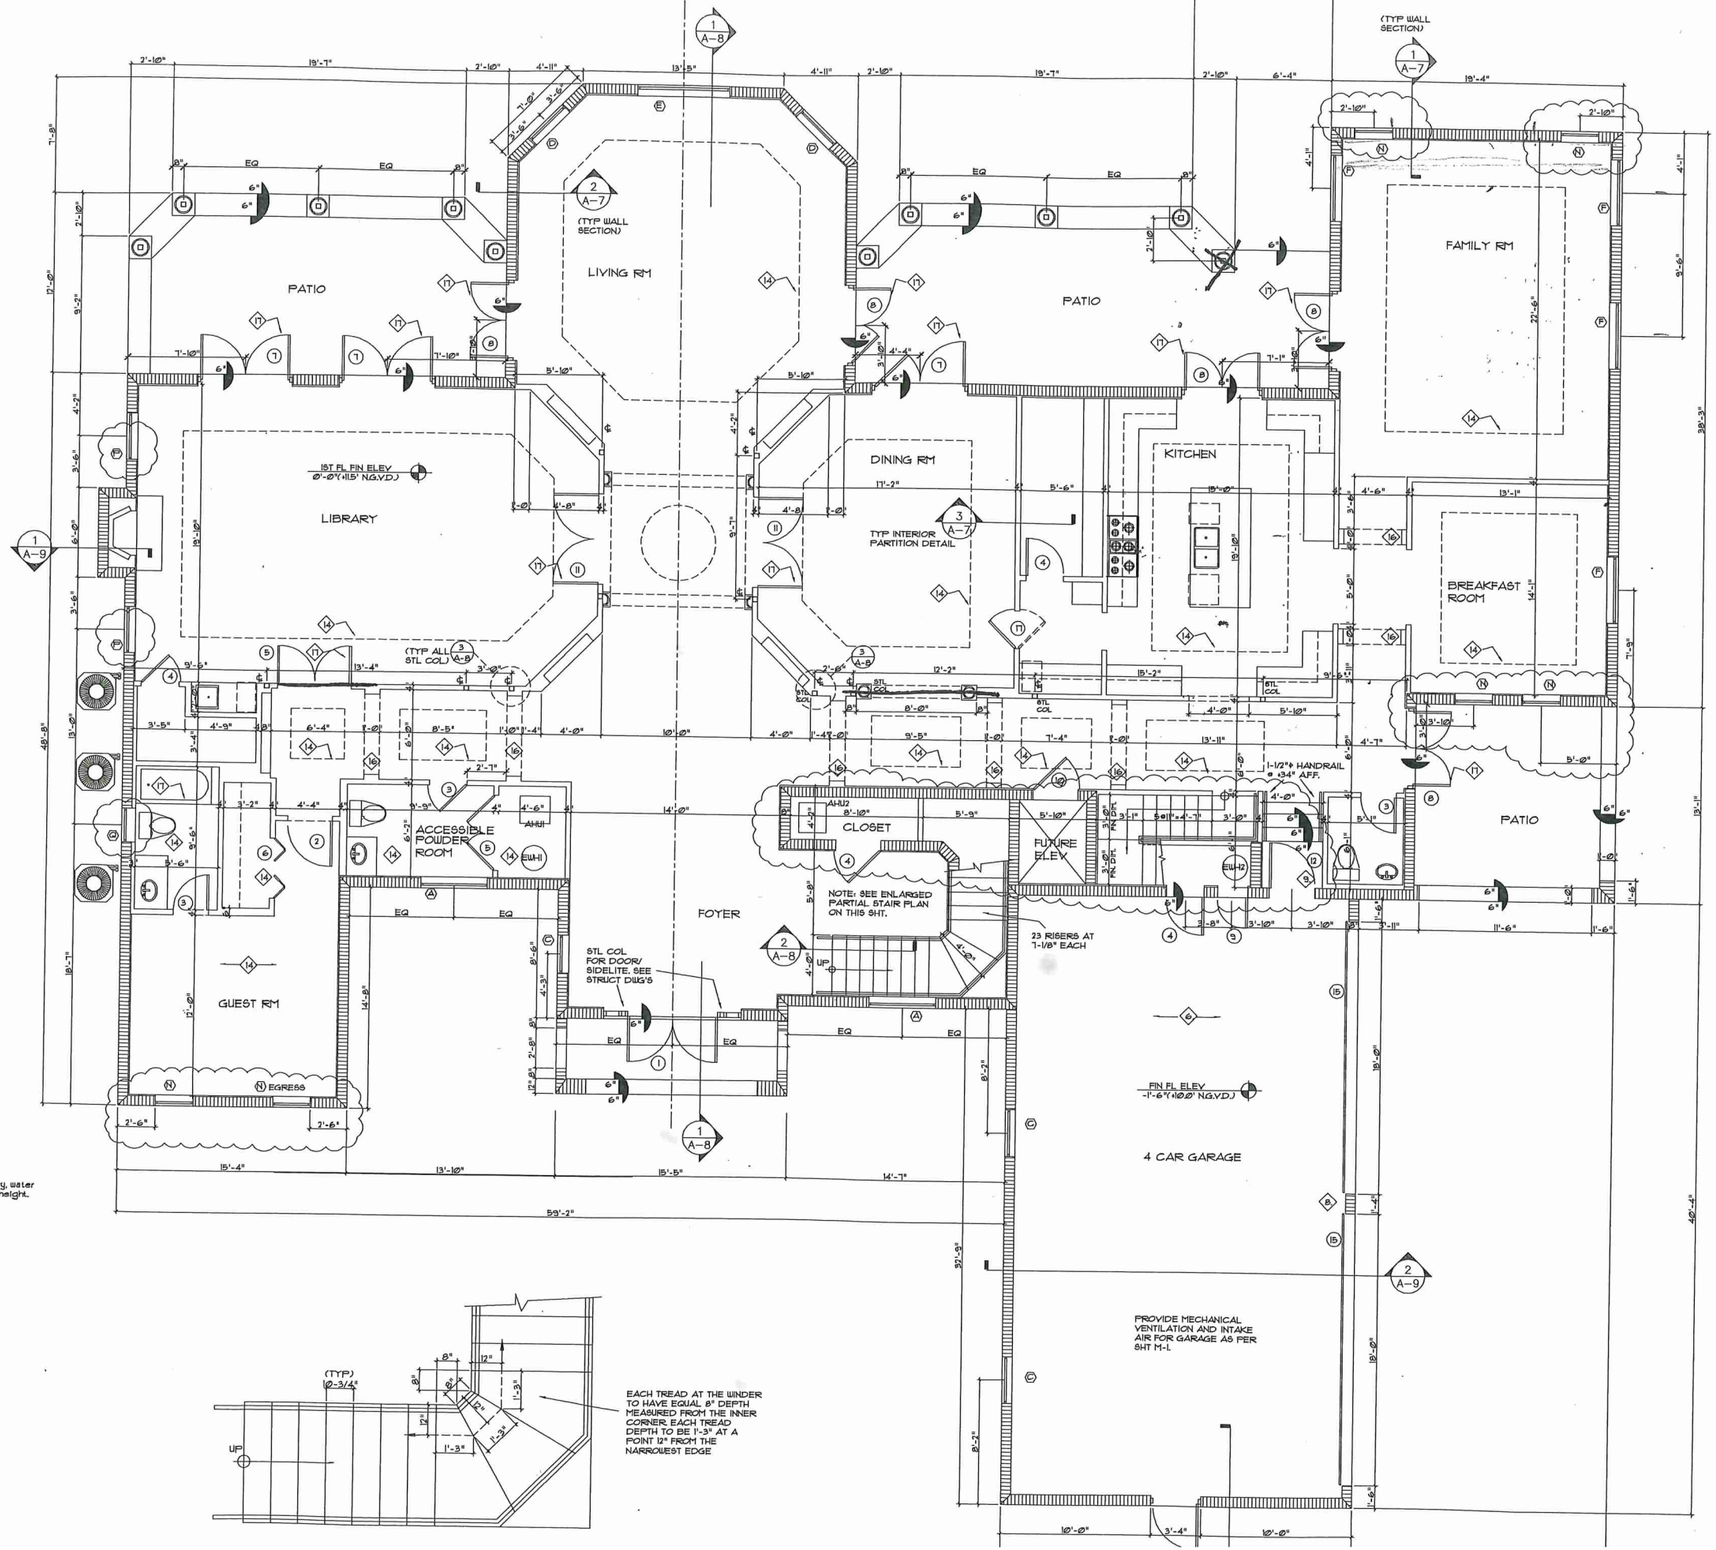


KEY NOTES

1. 12"ø decorative column w/ base and capital. See elevations for reveals in finish.
2. Ceiling: 1/2" drywall on min 7/8" metal hi-hats at 16" on center. Typical unless otherwise noted.
3. 1/2" drywall on 1" x 3" wood furring strips at 24" on center with R-42 Al-Foil insulation. Typical on new perimeter concrete block walls unless otherwise noted.
4. 1/2" drywall on 2"x4" wood studs at 24" on center. Typical for interior partitions unless otherwise noted.
5. 2 layers 5/8" type "X" drywall on 3 5/8" 25 ga. metal studs at 24" on center for 1 hr fire rating.
6. Ceiling: stucco finish over conc floor panels
7. Provide 2" x 6" pressure treated wood jamb bolted to 8" concrete block w/ 1/2" ø anchor bolts x (4) for overhead door rail, not more than 6" top and bottom.
8. Provide danger sign at garage area in minimum 1/2" lettering:
   - DANGER -
   DO NOT OPERATE ENGINE WITH DOORS CLOSED. CARBON MONOXIDE EMISSION IS LETHAL.
9. Residence to Garage door to be provided with auto closure, 26 ga. sheet metal on garage side and to be 1 hr. fire-rated.
10. All closet shelving by gc.
11. Skim coat block walls.
12. 5 - 12" deep wood shelves.
13. Stucco on lath secured to bottom chord of trusses
14. Provide dropped ceiling soffit as required to clear any sanitary, water or any other concealed piping. See mechanical dwg's for soffit height.
15. 22" x 22" attic access
16. 12"X4" pilasters with 12"X4" square arch above.
17. CAT II GLAZING. SEE DOOR/ WINDOW SCHEDULES

NOTE:
AT ALL WALL HUNG ITEMS PROVIDE 20 GA. MTL. STUDS @ 16" O.C. W/ 2" X 6" BLOCKING.

SEE SHT A-7 FOR DOOR & WINDOW SCHED.

EACH TREAD AT THE WINDER TO HAVE EQUAL 8" DEPTH MEASURED FROM THE INNER CORNER. EACH TREAD DEPTH TO BE 1'-3" AT A POINT 12" FROM THE NARROWEST EDGE

REVISION	BY
5/15/03 BLD DEPT COMM	
7/1/03 OWNER REV	

MARK REARDON architect

15790 SW 88TH AVE
MIAMI, FL 33157
AR 0017521

NOTE:
ALL DRAWINGS FOR THIS PROJECT ARE TO BE READ IN CONJUNCTION WITH EACH OTHER. THESE INCLUDE, BUT ARE NOT LIMITED TO: ARCHITECTURAL, SURVEYING, STRUCTURAL, CIVIL, MECHANICAL, ELECTRICAL, SPECIALTY DRAWINGS, & WRITTEN SPECIFICATIONS

CONTRACTOR TO VERIFY ALL EXISTING SITE CONDITIONS AND THOROUGHLY CHECK ELEVATIONS AND DIMENSIONS BEFORE COMMENCING WORK. REPORT TO THE ARCHITECT ENGINEER ANY DISCREPANCIES, ERRORS OR CONDITIONS THAT WILL ALTER CONSTRUCTION AS INTENDED BY THESE DRAWINGS. ARCHITECT IS NOT RESPONSIBLE FOR ANY WORK AND/OR MATERIALS FURNISHED ON THE JOB.

All graphic material appearing herein, unless indicated otherwise, are the property of the Architect as instruments of service for use solely on this project, and may not be duplicated, used or disclosed without the written consent of Mark E. Reardon, R.A. The architect retains all common law, statutory and other reserved rights.

SEAL


MEDALLION VII RESIDENCE
MEDALLION REAL ESTATE DEVELOPERS
5071 SW 85 ST
MIAMI, FL.

NORTH

DRAWN BY:

KEY NOTES

1. 12"ø decorative column w/ base and capital. See elevations for reveals in finish.
2. Ceiling: 1/2" drywall on min 7/8" metal hi-hats at 16" on center. Typical unless otherwise noted.
3. 1/2" drywall on 1" x 3" wood furring strips at 24" on center with R-42 Al-Foil insulation. Typical on new perimeter concrete block walls unless otherwise noted.
4. 1/2" drywall on 2"x4" wood studs at 24" on center. Typical for interior partitions unless otherwise noted.
5. 2 layers 5/8" type "X" drywall on 3 5/8" 25 ga. metal studs at 24" on center for 1 hr fire rating.
6. Ceiling: stucco finish over conc floor panels
7. Provide 2" x 6" pressure treated wood jamb bolted to 8" concrete block w/ 1/2" ø anchor bolts x (4) for overhead door rail, not more than 6" top and bottom.
8. Provide danger sign at garage area in minimum 1/2" lettering:
   - DANGER -
   DO NOT OPERATE ENGINE WITH DOORS CLOSED. CARBON MONOXIDE EMISSION IS LETHAL.
9. Residence to Garage door to be provided with auto closure, 26 ga. sheet metal on garage side and to be 1 hr. fire-rated.
10. All closet shelving by g.c.
11. Skim coat block walls.
12. 5 - 12" deep wood shelves.
13. Stucco on lath secured to bottom chord of trusses
14. Provide dropped ceiling soffit as required to clear any sanitary, water or any other concealed piping. See mechanical dwg's for soffit height.
15. 22" x 22" attic access
16. 12"X4" pilastere with 12"X4" square arch above.
17. CAT II GLAZING. SEE DOOR/ WINDOW SCHEDULES

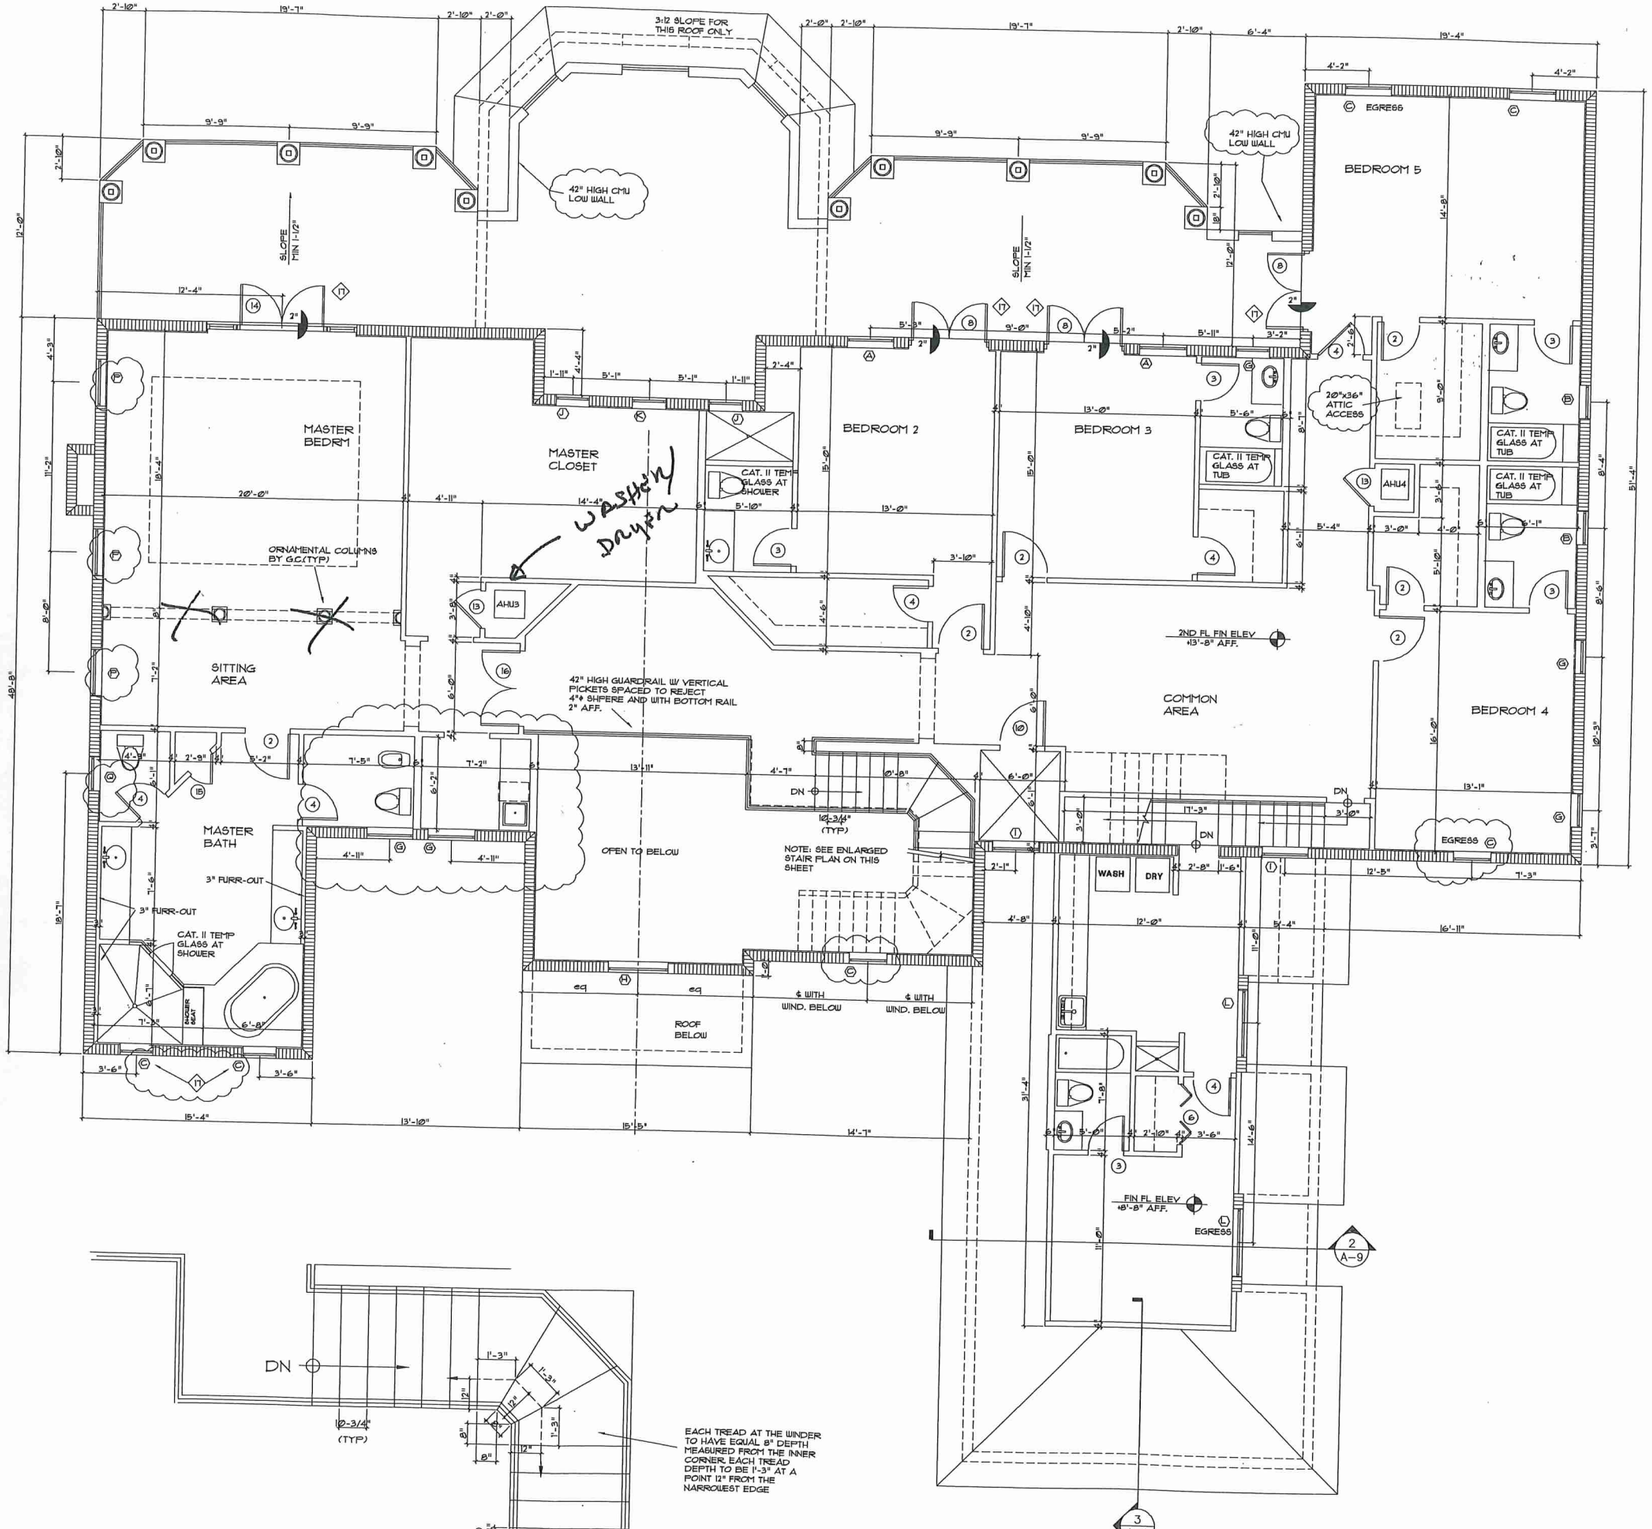

REVISION	BY
5/15/03 BLD DEPT COMM	
7/1/03 OWNER REV	

MARK REARDON architect
PHONE:
15790 SW 88TH AVE
MIAMI, FL 33157
AR 0017521

NOTE:
ALL DRAWINGS FOR THIS PROJECT ARE TO BE READ IN CONJUNCTION WITH EACH OTHER. THESE INCLUDE, BUT ARE NOT LIMITED TO: ARCHITECTURAL, SURVEYING, STRUCTURAL, CIVIL, MECHANICAL, ELECTRICAL, SPECIALTY DRAWINGS, & WRITTEN SPECIFICATIONS

CONTRACTOR TO VERIFY ALL EXISTING SITE CONDITIONS AND THOROUGHLY CHECK ELEVATIONS AND DIMENSIONS BEFORE COMMENCING WORK. REPORT TO THE ARCHITECT ENGINEER ANY DISCREPANCIES, ERRORS OR CONDITIONS THAT WILL ALTER CONSTRUCTION AS INTENDED BY THESE DRAWINGS. ARCHITECT IS NOT RESPONSIBLE FOR ANY WORK AND/OR MATERIALS FURNISHED ON THE JOB.

All graphic material appearing herein, unless indicated otherwise, are the property of the Architect as instruments of service for use solely on this project, and may not be duplicated, used or disclosed without the written consent of Mark E. Reardon, R.A. The architect retains all common law, statutory and other reserved rights.

SEAL

MEDALLION VII RESIDENCE
MEDALLION REAL ESTATE DEVELOPERS
5071 SW 85 ST
MIAMI, FL.

NORTH