

[illegible]

IF THESE DRAWINGS OR ANY PART THEREOF IS REPRODUCED WITHOUT THE CONSENT OF THE ARCHITECT OR THE ENGINEER THE PERSON SO DOING WILL BE INDEBTED TO THE ARCHITECT FOR HIS FULL COMMISSION.

ALL DESIGNS AND DRAWINGS HEREIN AND PRINTS ISSUED BY THE ARCHITECT OR THE ENGINEER ARE THE PROPERTY OF THE ARCHITECTS AND SHALL NOT BE REUSED ON ANY OTHER LOCATION EXCEPT THE ONE FOR WHICH THEY WERE EXPRESSLY DESIGNED.

THE DESIGN & ALL DRAWING ARE COPYRIGHT® OF ONLINE BUILDING PLANS LLC UNLESS OTHERWISE IS NOTED.

Digitally signed by
Alejandro D
Gonzalez Pagan
DN: c=US, o=Florida,
dnQualifier=A01410
C0000018DAD17D7
F500027723,
cn=Alejandro D
Gonzalez Pagan
Date: 2025.03.06
16:27:27 -05'00'

 **FLORIDA
BUILDING PLANS**
345 W 75TH PL, HIALEAH, FL 33014
☎ (305) 424-9223 E.
info@onlinebuildingplans.com

P24-0083 Oakland

Owner: Schenaidr Pressume

Address: 680 NW 33 STREET, OAKLAND PARK FL 33309

Sheet: **ELEVATIONS**


ALL APPLICABLE PERMITS MUST BE OBTAINED PRIOR TO THE COMMENCEMENT OF THE CONSTRUCTION, THESE PLANS ARE NOT FOR CONSTRUCTION UNTIL APPROVED BY THE PERMITS ENTITIES

Project Number:	Project Number	SHEET NO.
Date:	Issue Date	A-04B
Drawn By:	Author	
Checked By:	Checker	
Scale:	1/4" = 1'-0"	

Permit Process:



2 South
A-04B Scale: 1/4" = 1'-0"

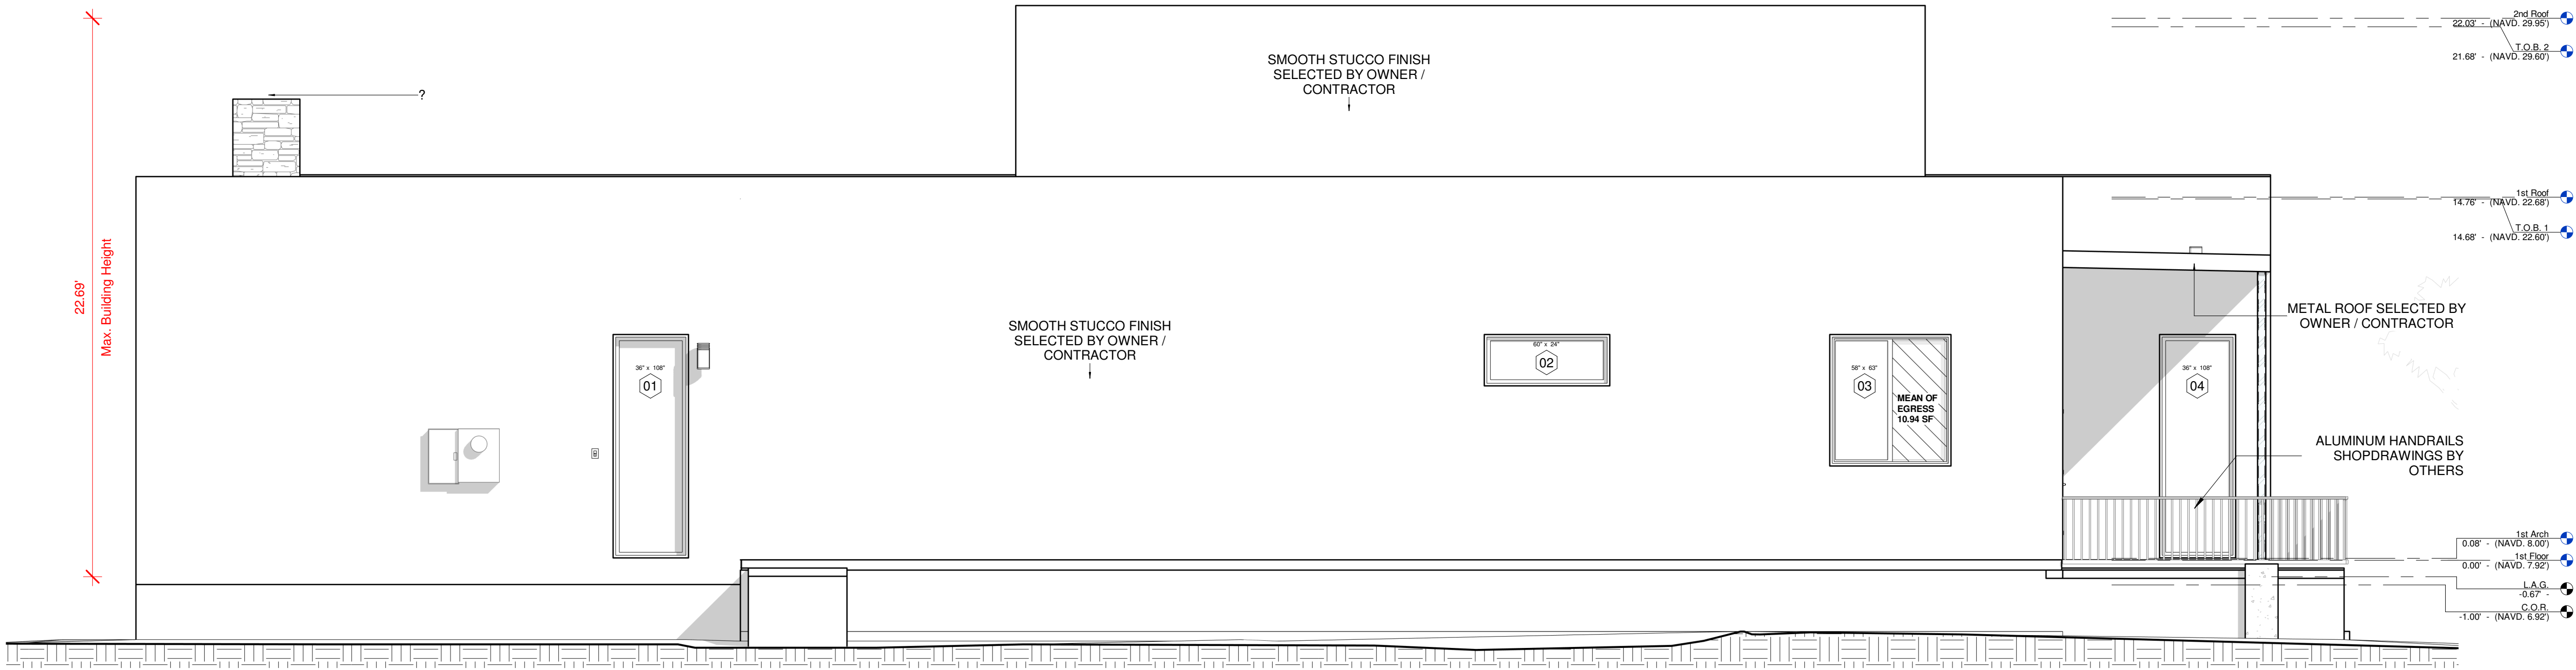

1 West
A-04B Scale: 1/4" = 1'-0"

C:\Users\User\Documents\IP24_0083 CD V2 Juan Jose Herrera.m