MARIO PRATS JR. & ASSOCIATES, INC.

SURVEYORS - MAPPERS - PLANNERS


PLAN OF SURVEY

Scale: 1" = 20'

Graphic Scale

10 0 10 20 40

Scale in feet

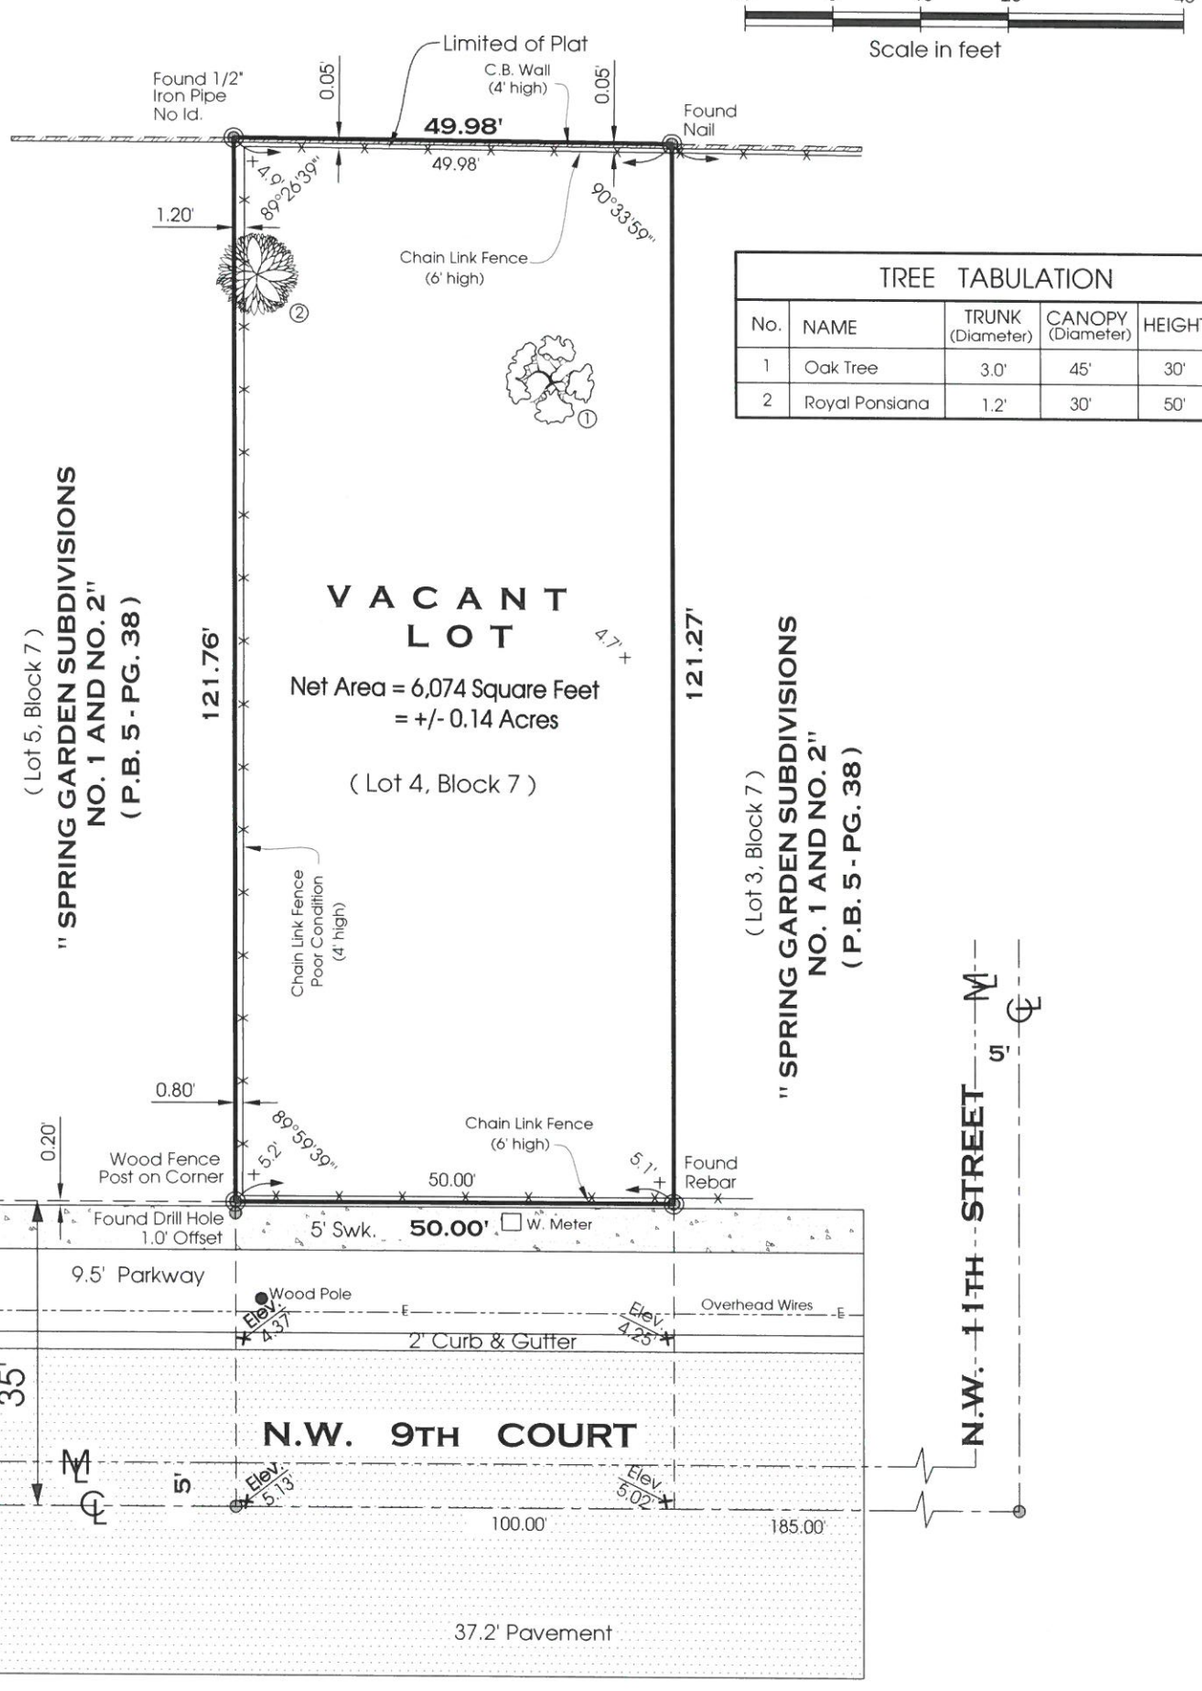

TREE TABULATION				
No.	NAME	TRUNK (Diameter)	CANOPY (Diameter)	HEIGHT
1	Oak Tree	3.0'	45'	30'
2	Royal Ponsiana	1.2'	30'	50'

Reasonable efforts were made to identified tree 's names.

REVISIONS:
J.N.: 31278 Date: 11/24/2019
J.N.: Date:
J.N.: Date:

Courtesy Notes:
-NO VISIBLE ENCROACHMENTS OR EASEMENTS VIOLATION OBSERVED

X _____
Buyers Acceptance

MARIO PRATS III CERTIFICATE No. 6686 STATE OF FLORIDA PROFESSIONAL SURVEYOR & MAPPER

Mario Prats III
Professional Surveyor and Mapper No. 6686
State of Florida

C.A.D. File: H:Surveys\30536
Original date: 10/24/2018
(For Up-dates see REVISIONS)
Field date: 10/23/2018
Sheet 2 of 2
Original J.N.: 30536